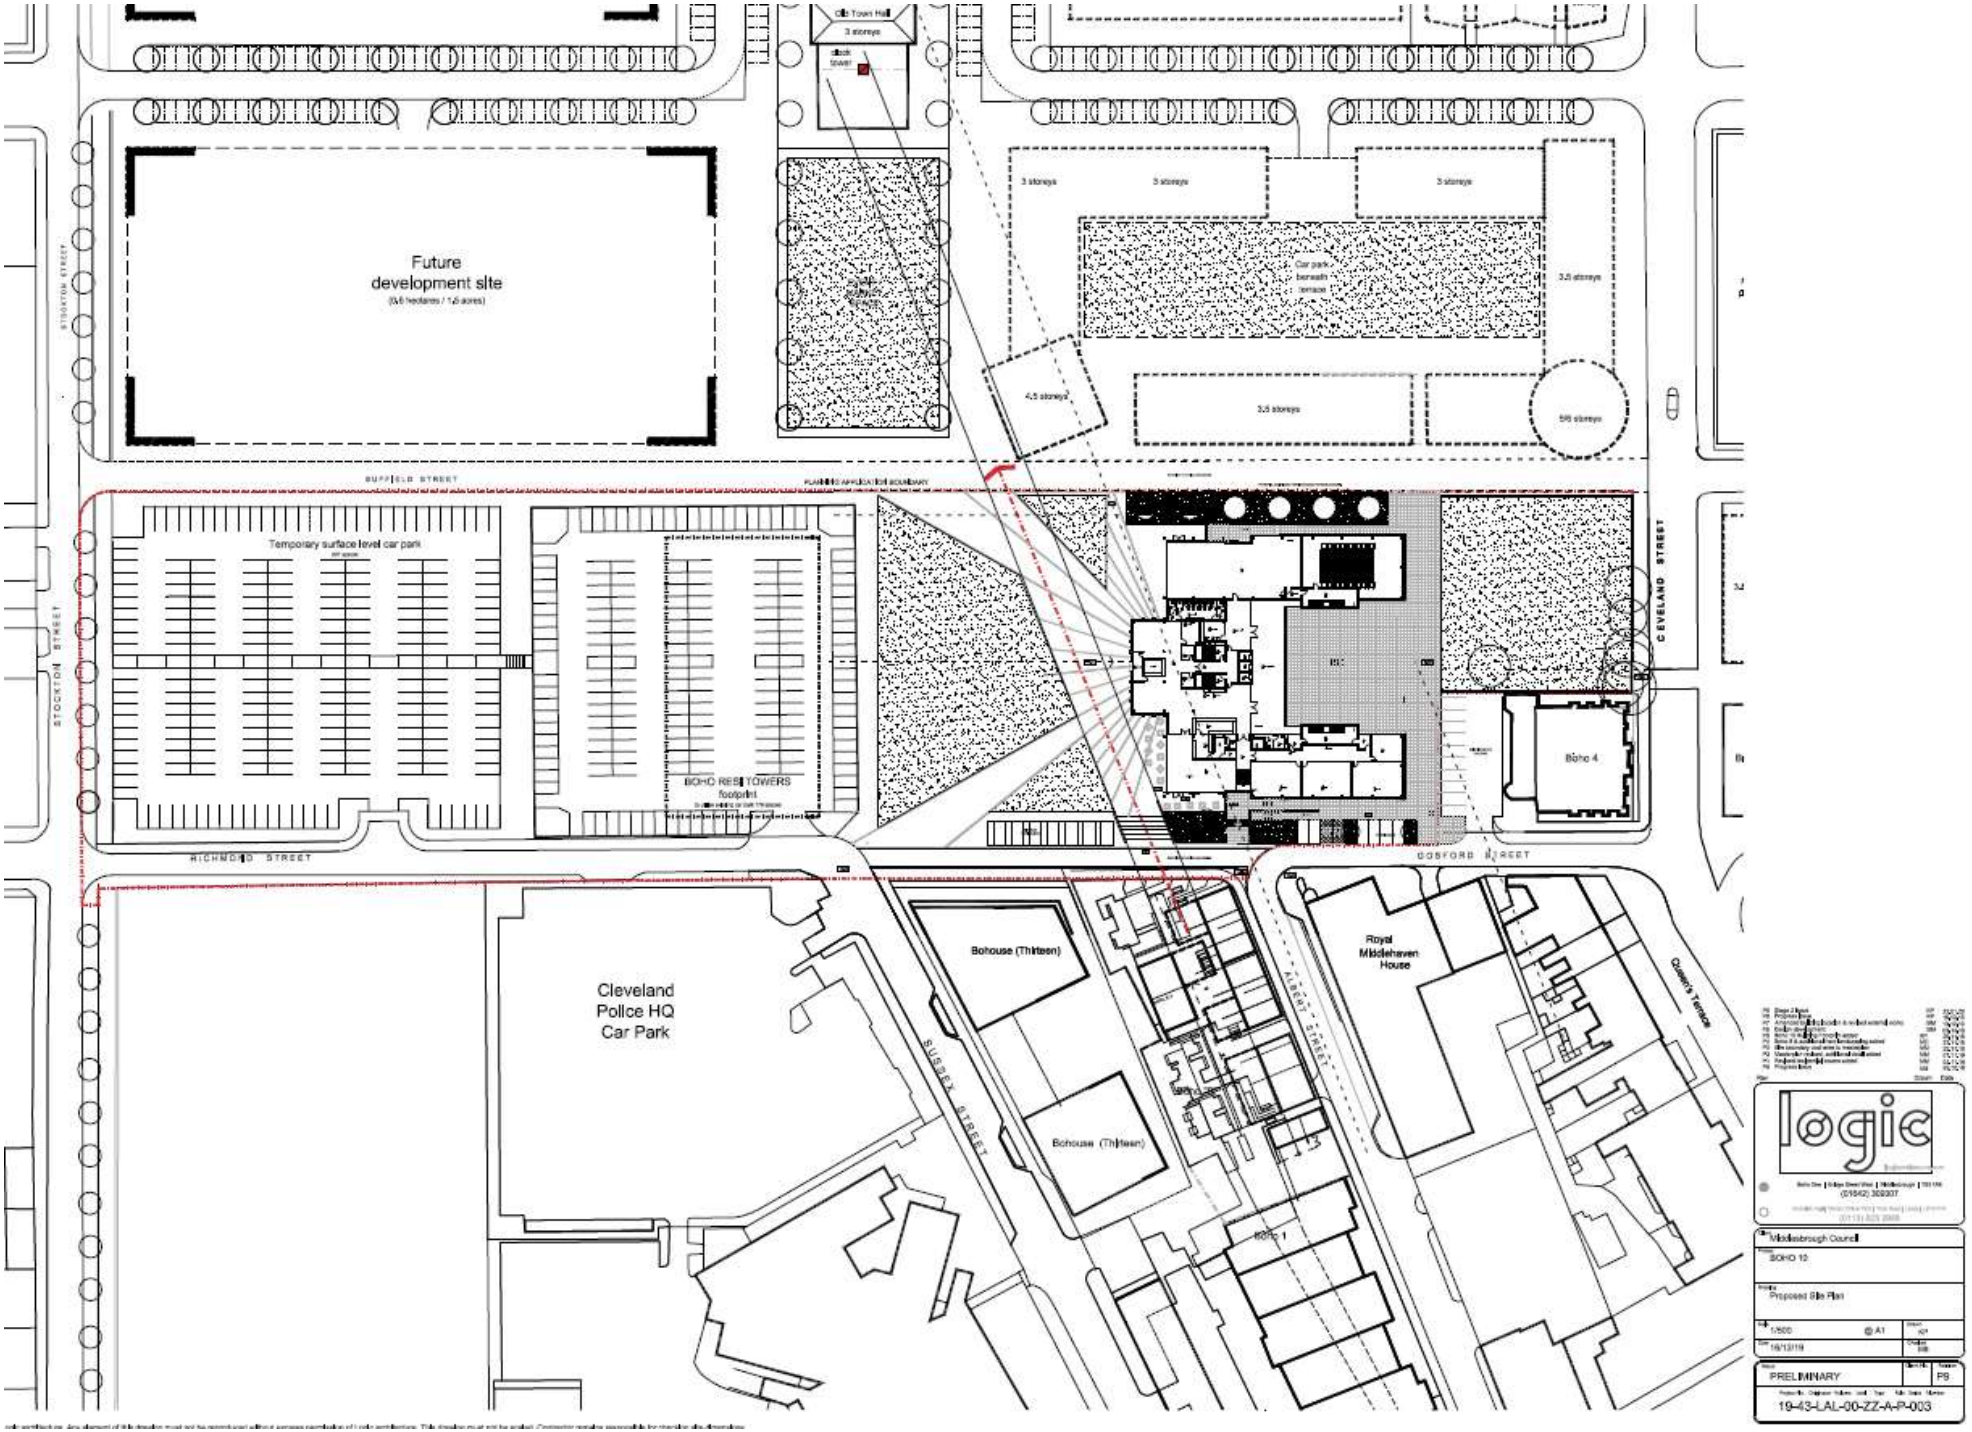
Future
development site
(3.6 hectares / 7.5 acres)
Temporary surface level car park
BOHO RES TOWERS
footprint
Boho 4
Cleveland
Police HQ
Car Park
Bohouse (Thirteen)
Bohouse (Thirteen)
Boho 1
Royal
Middlehaven
House
Queen's Terrace
STOCKTON STREET
CLEVELAND STREET
BUFFALO STREET
RICHMOND STREET
SUSSEX STREET
ALBERT STREET
3 storeys
4-5 storeys
3-5 storeys
5/6 storeys
Car park beneath terrace
logic
Middlesbrough Council
BOHO 10
Proposed Site Plan
1:500
@ A1
19/12/19
PRELIMINARY
P9
19-43-LAL-00-ZZ-A-P-003