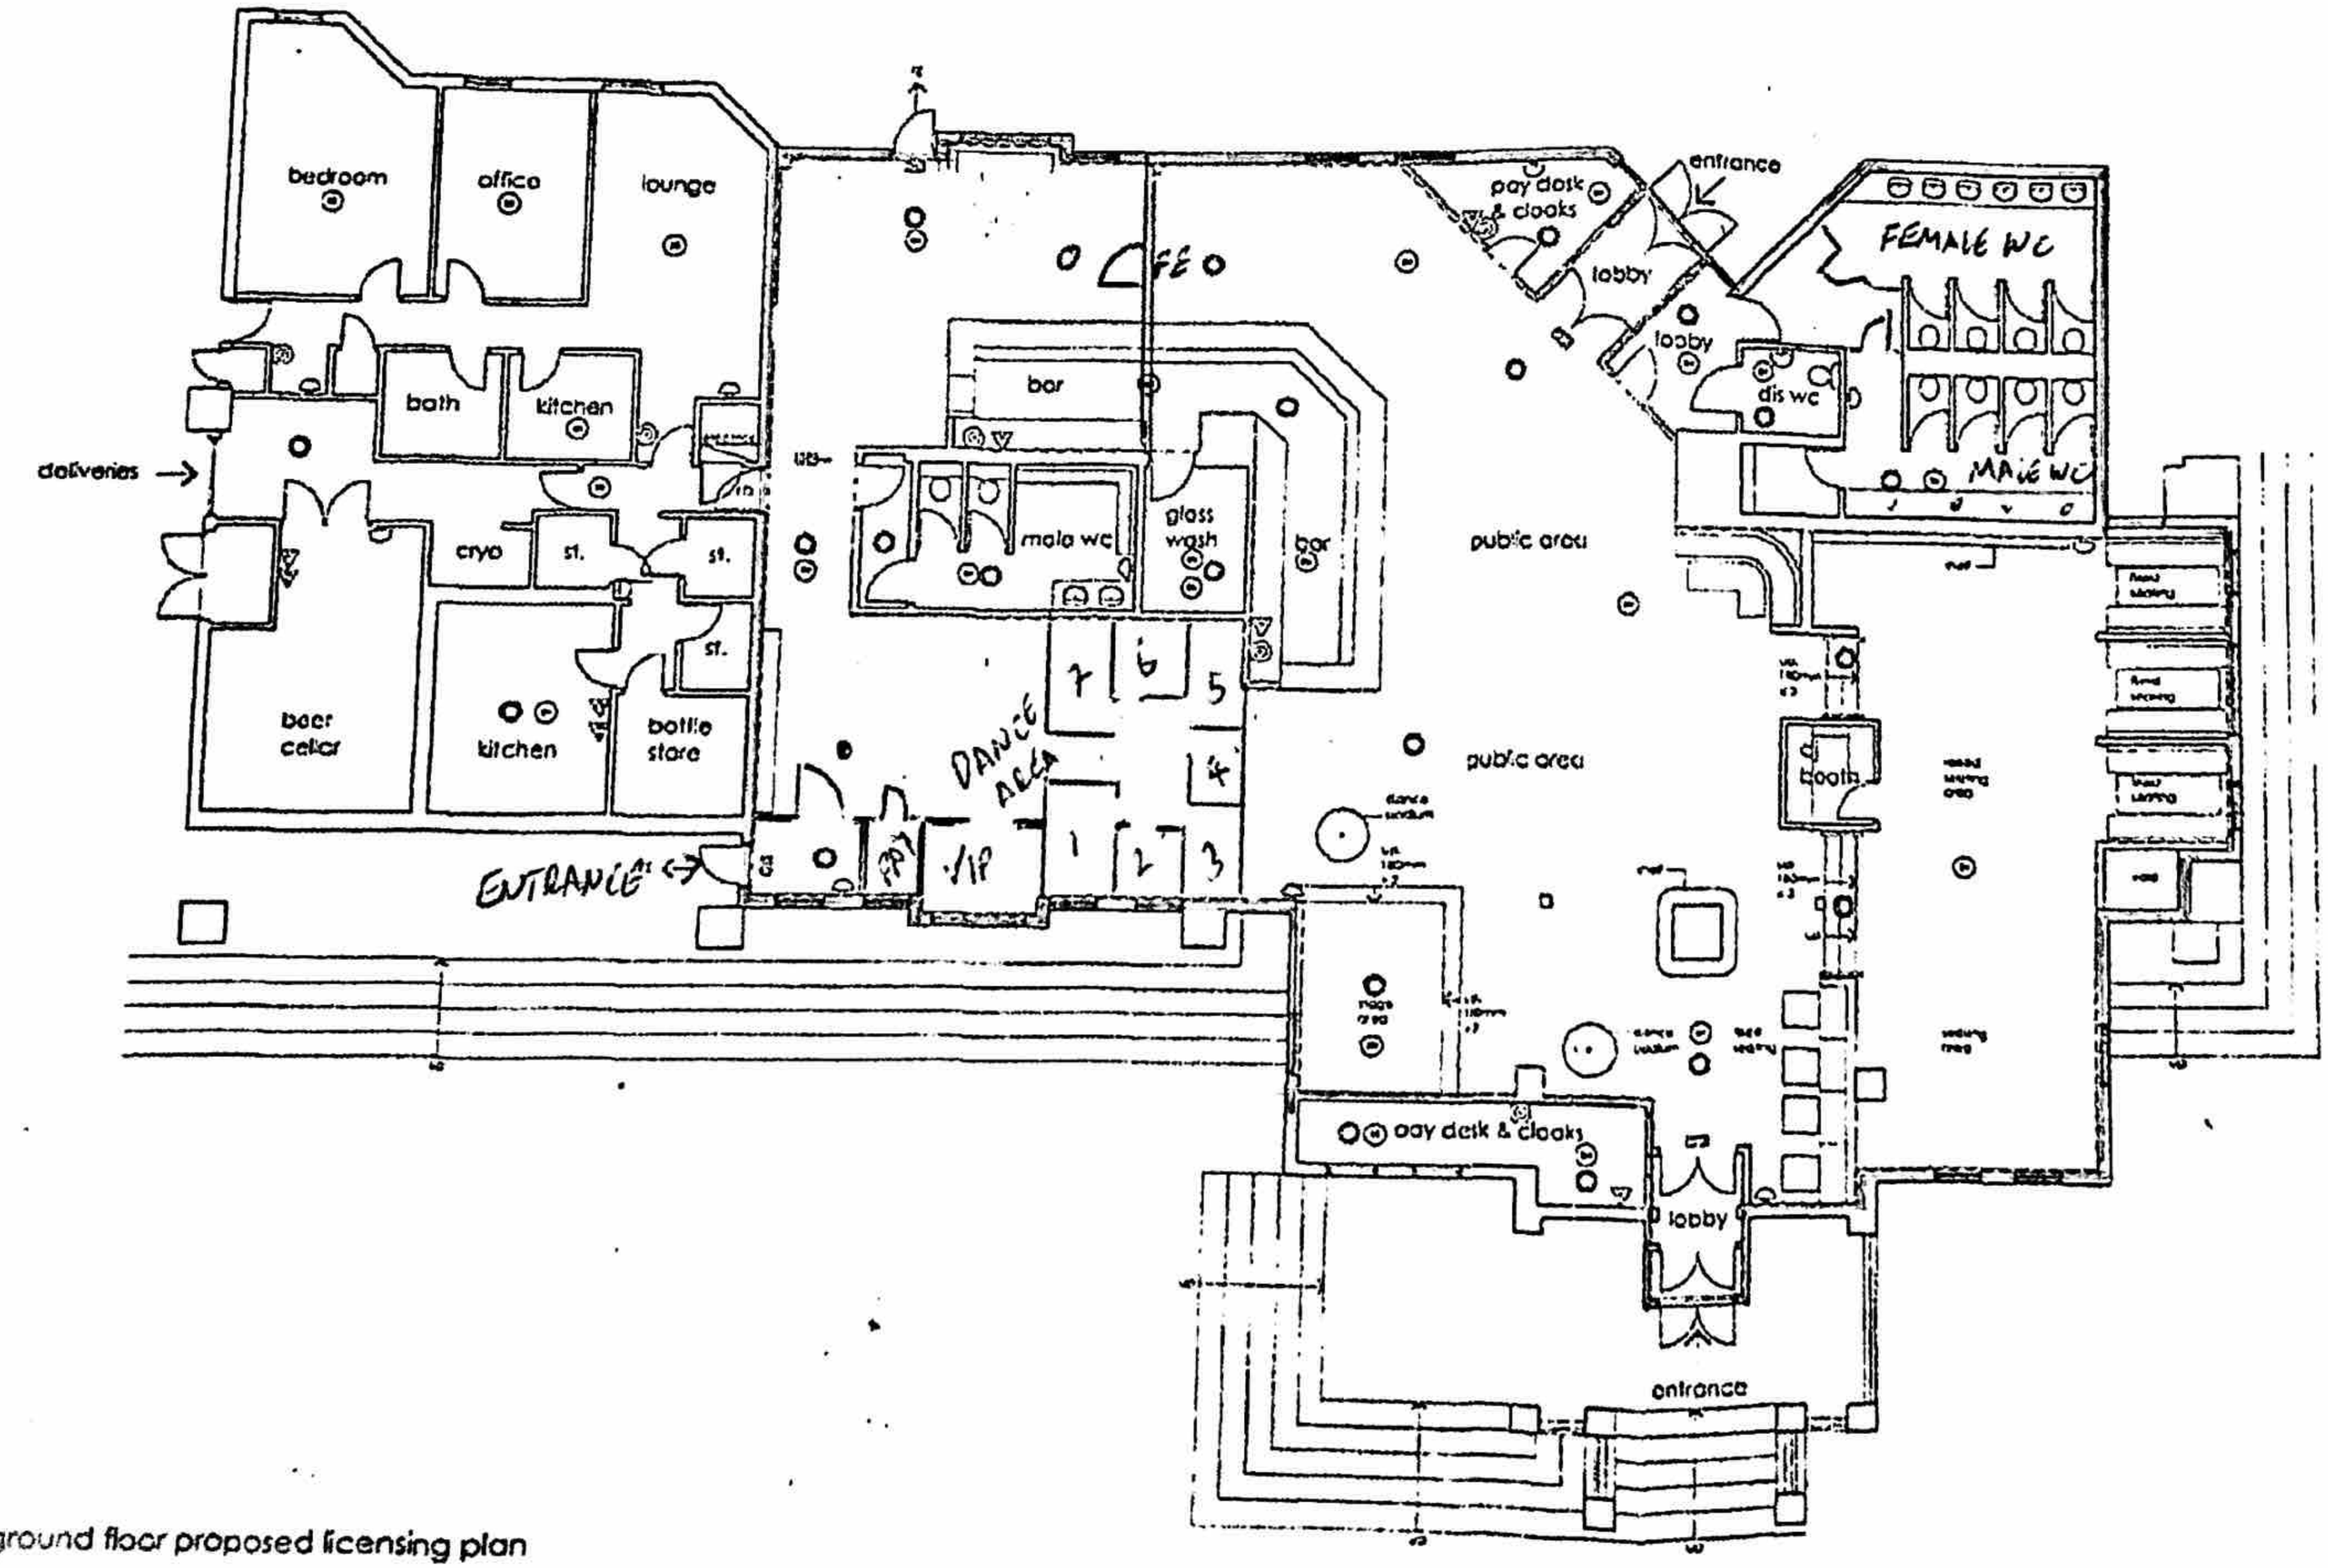

ground floor proposed licensing plan

Graphic Scale 1:100

0m 2.5m 5m 7.5m

Stars, Exchange Place, Middlesbrough, TS1 1PE, Cleveland.

Harjan Ltd

Ground Floor Plan: Proposed Licensing Pla

May 2012	1:100 @ A2 1:150 @ A3	MV	PAS
1391	101	A -	Licensing